PRODUCED BY AN AUTODESK STUDENT VERSION

PRODUCED BY AN AUTODESK STUDENT VERSION

PRODUCED BY AN AUTODESK STUDENT VERSION

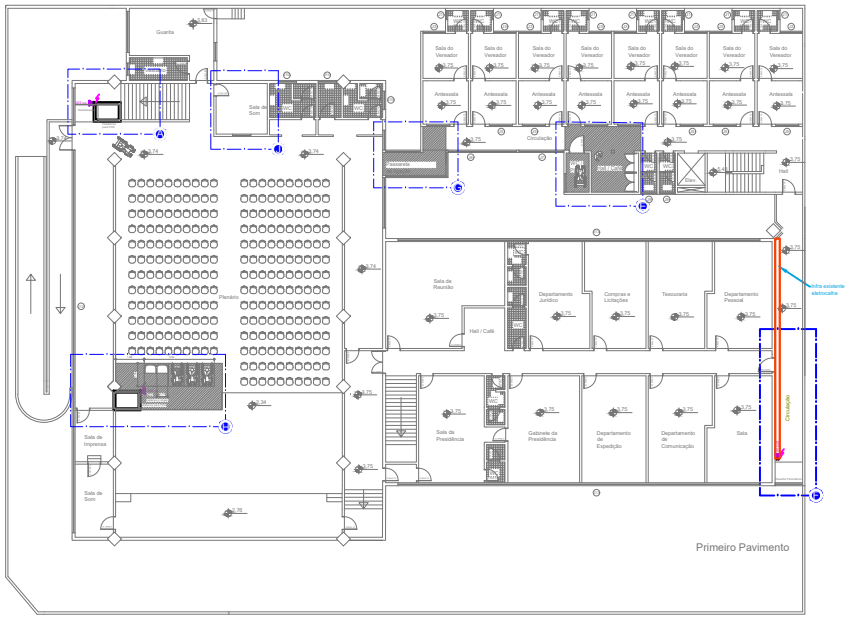

1º PAVIMENTO
ESCALA 1:75

LEGENDA

ELETRODUTOS

Projeto Elétrico